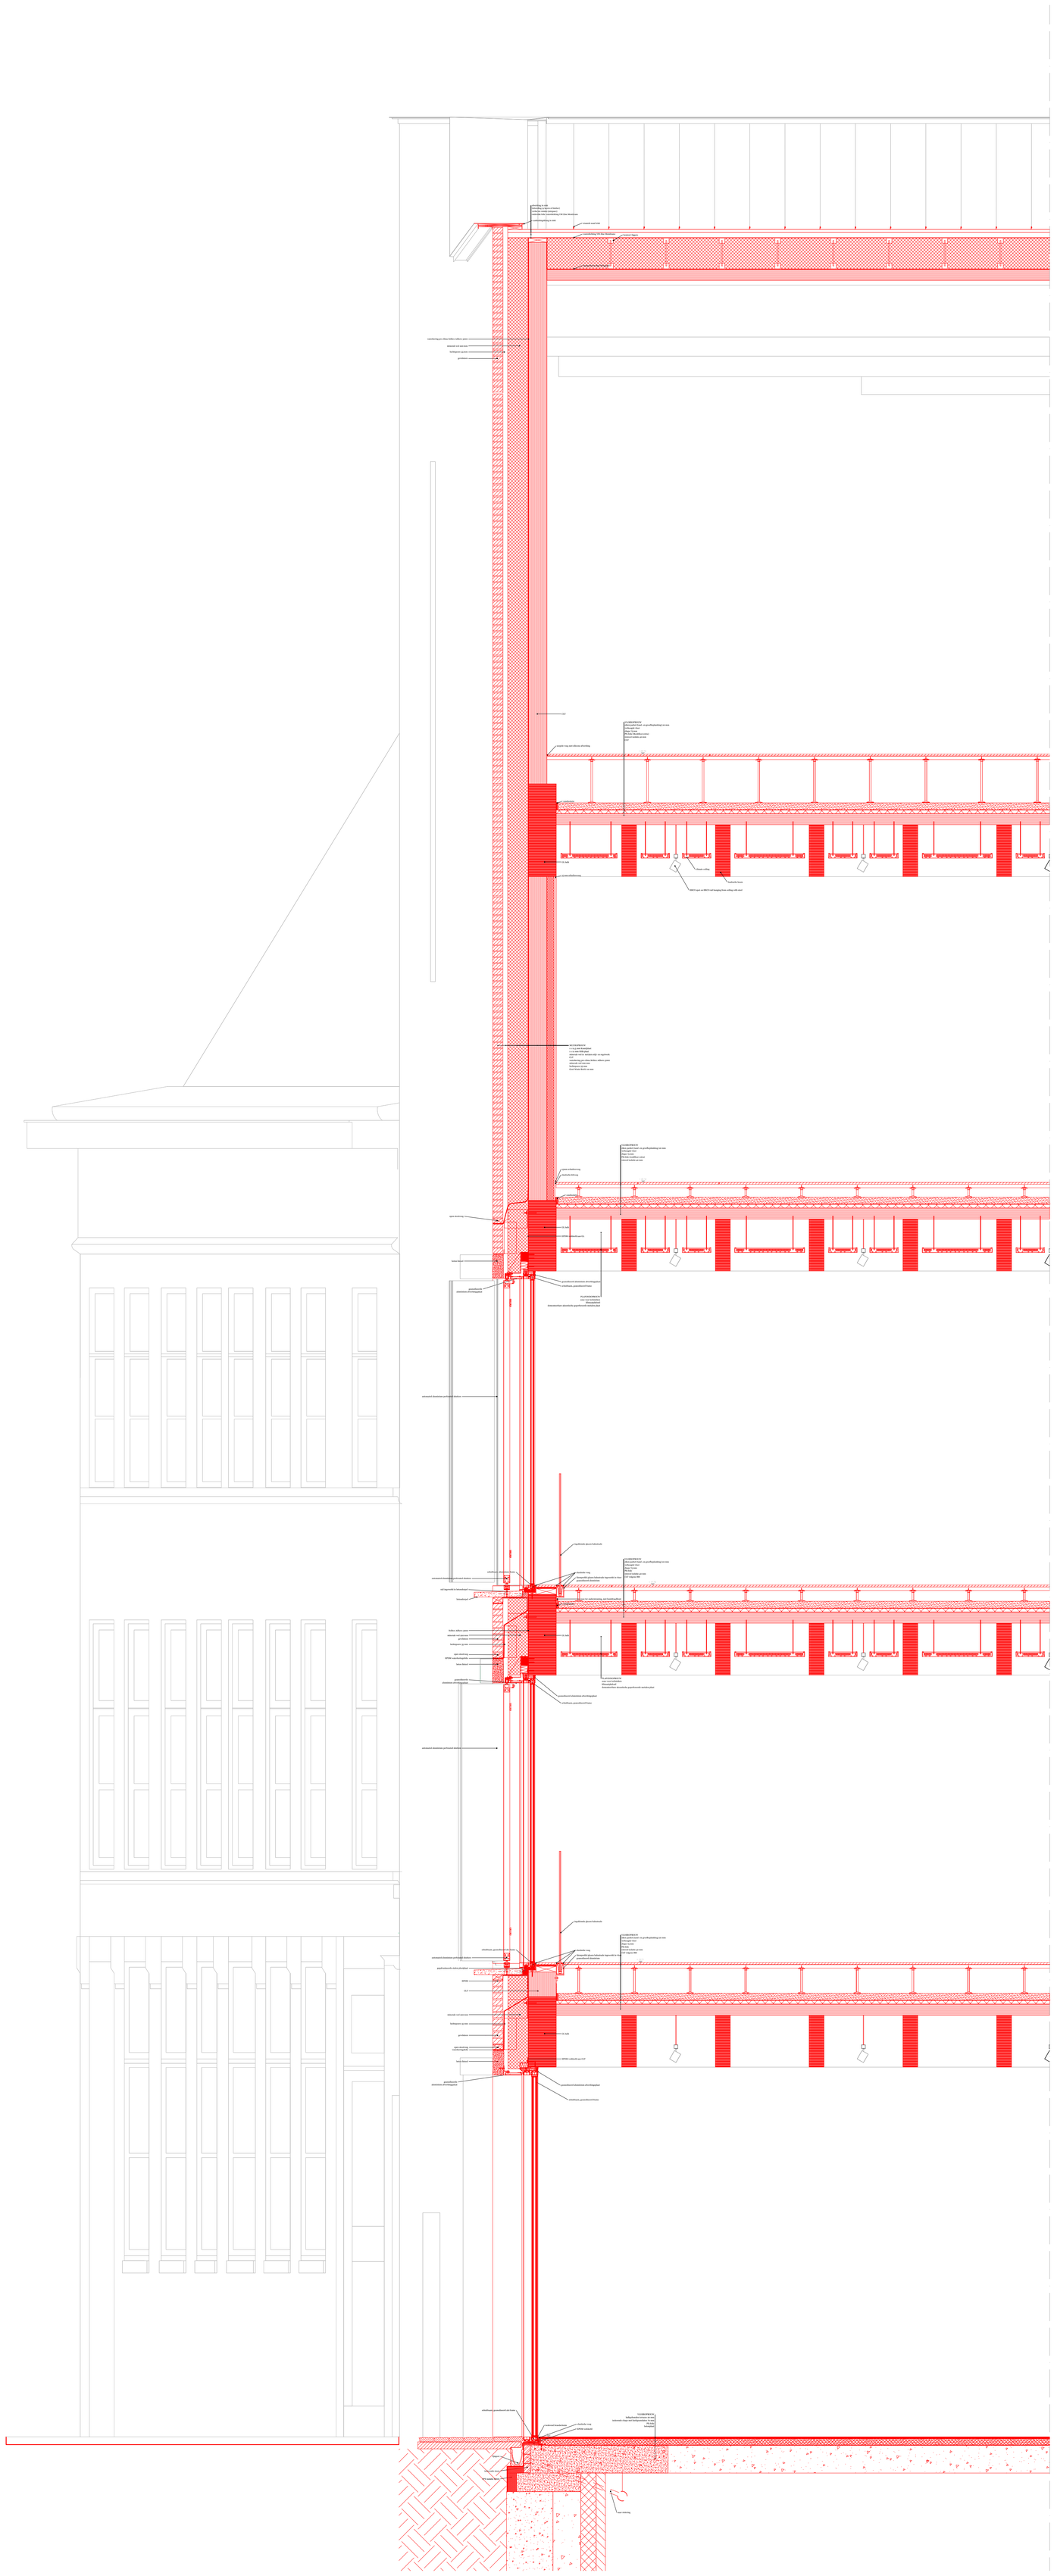

DESIGN MUSEUM GENT Detail section front facade A0 1:25