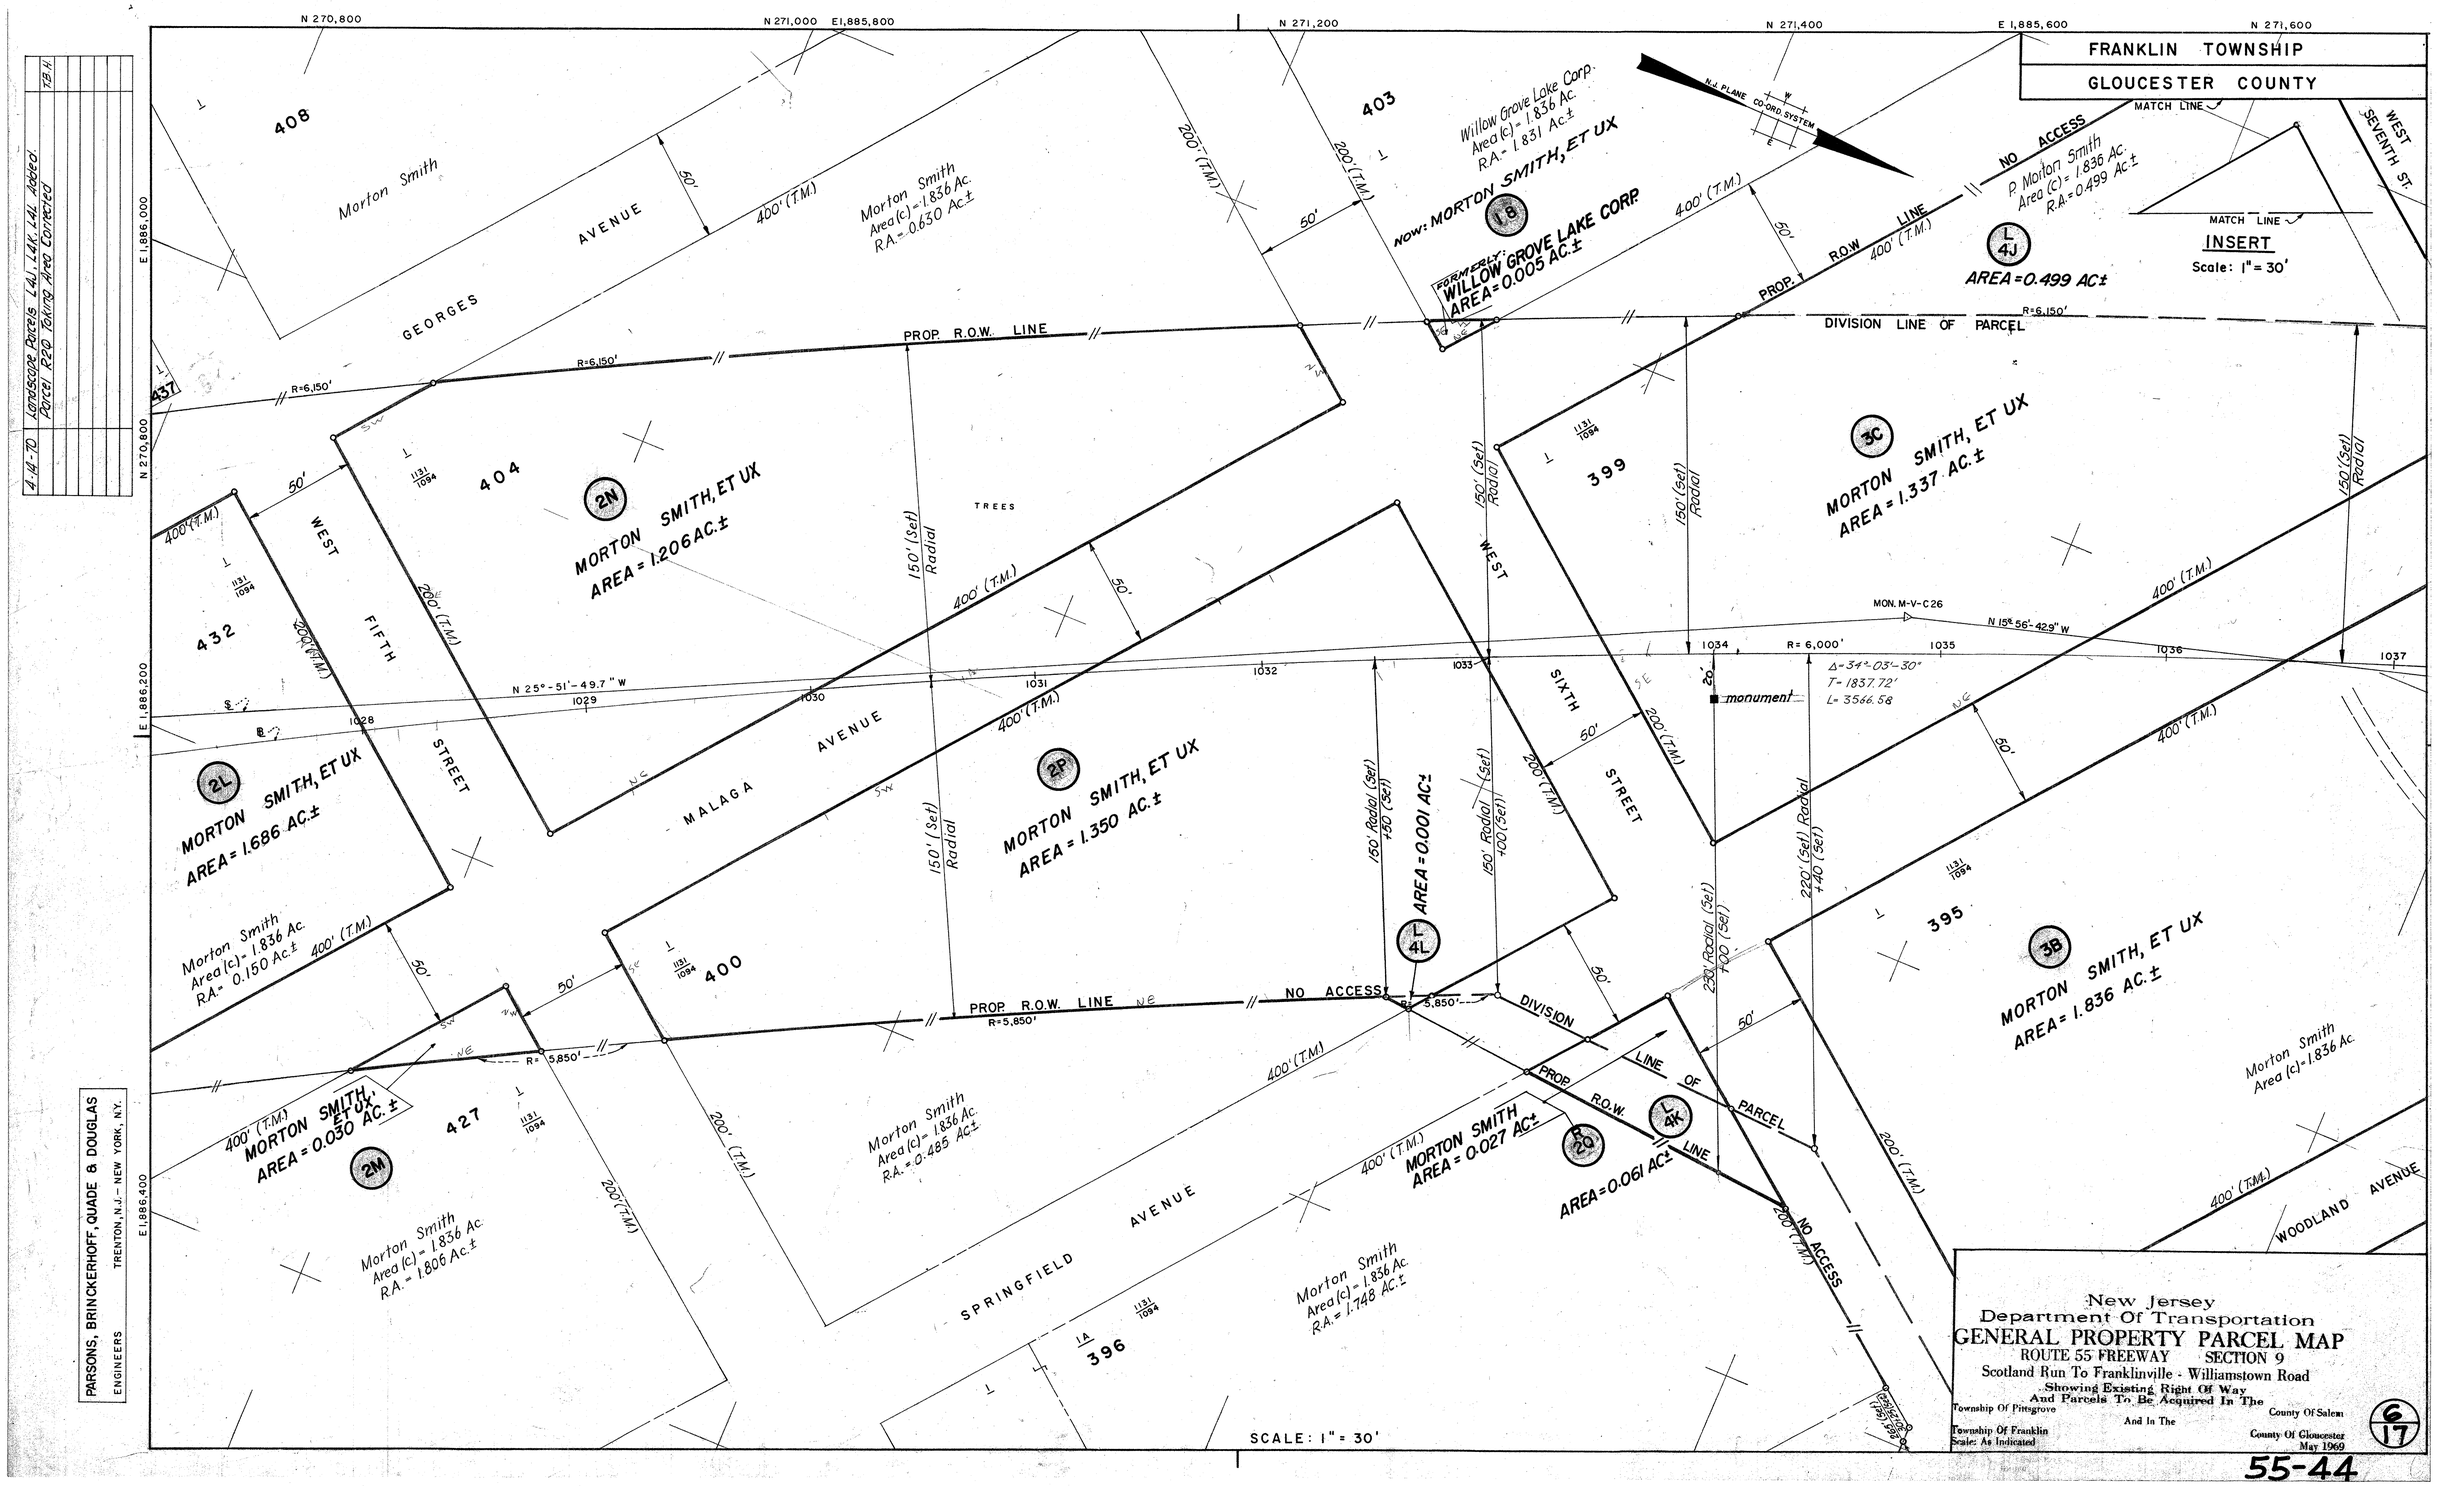
FRANKLIN TOWNSHIP
GLOUCESTER COUNTY
INSERT
Scale: 1" = 30'
MATCH LINE
WEST SEVENTH ST.
N.J. PLANE CO-ORD. SYSTEM
NO ACCESS
PROP. R.O.W. LINE
DIVISION LINE OF PARCEL
GEORGES AVENUE
WEST FIFTH STREET
MALAGA AVENUE
WEST SIXTH STREET
SPRINGFIELD AVENUE
WOODLAND AVENUE
408
403
404
432
399
400
427
396
395
Morton Smith
Morton Smith Area (c) = 1.836 Ac. R.A. = 0.630 Ac.±
Willow Grove Lake Corp. Area (c) = 1.836 Ac. R.A. = 1.831 Ac.±
NOW: MORTON SMITH, ET UX
FORMERLY: WILLOW GROVE LAKE CORP. AREA = 0.005 AC.±
P. Morton Smith Area (c) = 1.836 Ac. R.A. = 0.499 Ac.±
L 4J AREA = 0.499 AC±
2N MORTON SMITH, ET UX AREA = 1.206 AC.±
3C MORTON SMITH, ET UX AREA = 1.337 AC.±
2L MORTON SMITH, ET UX AREA = 1.686 AC.±
2P MORTON SMITH, ET UX AREA = 1.350 AC.±
L 4L AREA = 0.001 AC±
3B MORTON SMITH, ET UX AREA = 1.836 AC.±
2M MORTON SMITH, ET UX AREA = 0.030 AC.±
2Q MORTON SMITH AREA = 0.027 AC±
L 4K AREA = 0.061 AC±
Morton Smith Area (c) = 1.836 Ac. R.A. = 0.150 Ac.±
Morton Smith Area (c) = 1.836 Ac. R.A. = 0.485 Ac.±
Morton Smith Area (c) = 1.836 Ac. R.A. = 1.806 Ac.±
Morton Smith Area (c) = 1.836 Ac. R.A. = 1.748 Ac.±
Morton Smith Area (c) = 1.836 Ac.
MON. M-V-C26
N 15° 56'-42.9" W
N 25°-51'-49.7" W
R = 6,000'
Δ = 34°-03'-30"
T = 1837.72'
L = 3566.58
monument
R = 6,150'
R = 5,850'
150' (Set) Radial
200' (T.M.)
400' (T.M.)
50'
N 270,800
N 271,000
E 1,885,800
N 271,200
N 271,400
E 1,885,600
N 271,600
E 1,886,000
N 270,800
E 1,886,200
E 1,886,400
SCALE: 1" = 30'
New Jersey
Department Of Transportation
GENERAL PROPERTY PARCEL MAP
ROUTE 55 FREEWAY SECTION 9
Scotland Run To Franklinville - Williamstown Road
Showing Existing Right Of Way
And Parcels To Be Acquired In The
Township Of Pittsgrove
County Of Salem
And In The
Township Of Franklin
County Of Gloucester
Scale: As Indicated
May 1969
6/17
55-44
PARSONS, BRINCKERHOFF, QUADE & DOUGLAS
ENGINEERS
TRENTON, N.J. - NEW YORK, N.Y.
4-14-70 Landscape Parcels L4J, L4K, L4L Added
Parcel R2Q Taking Area Corrected
T.B.H.