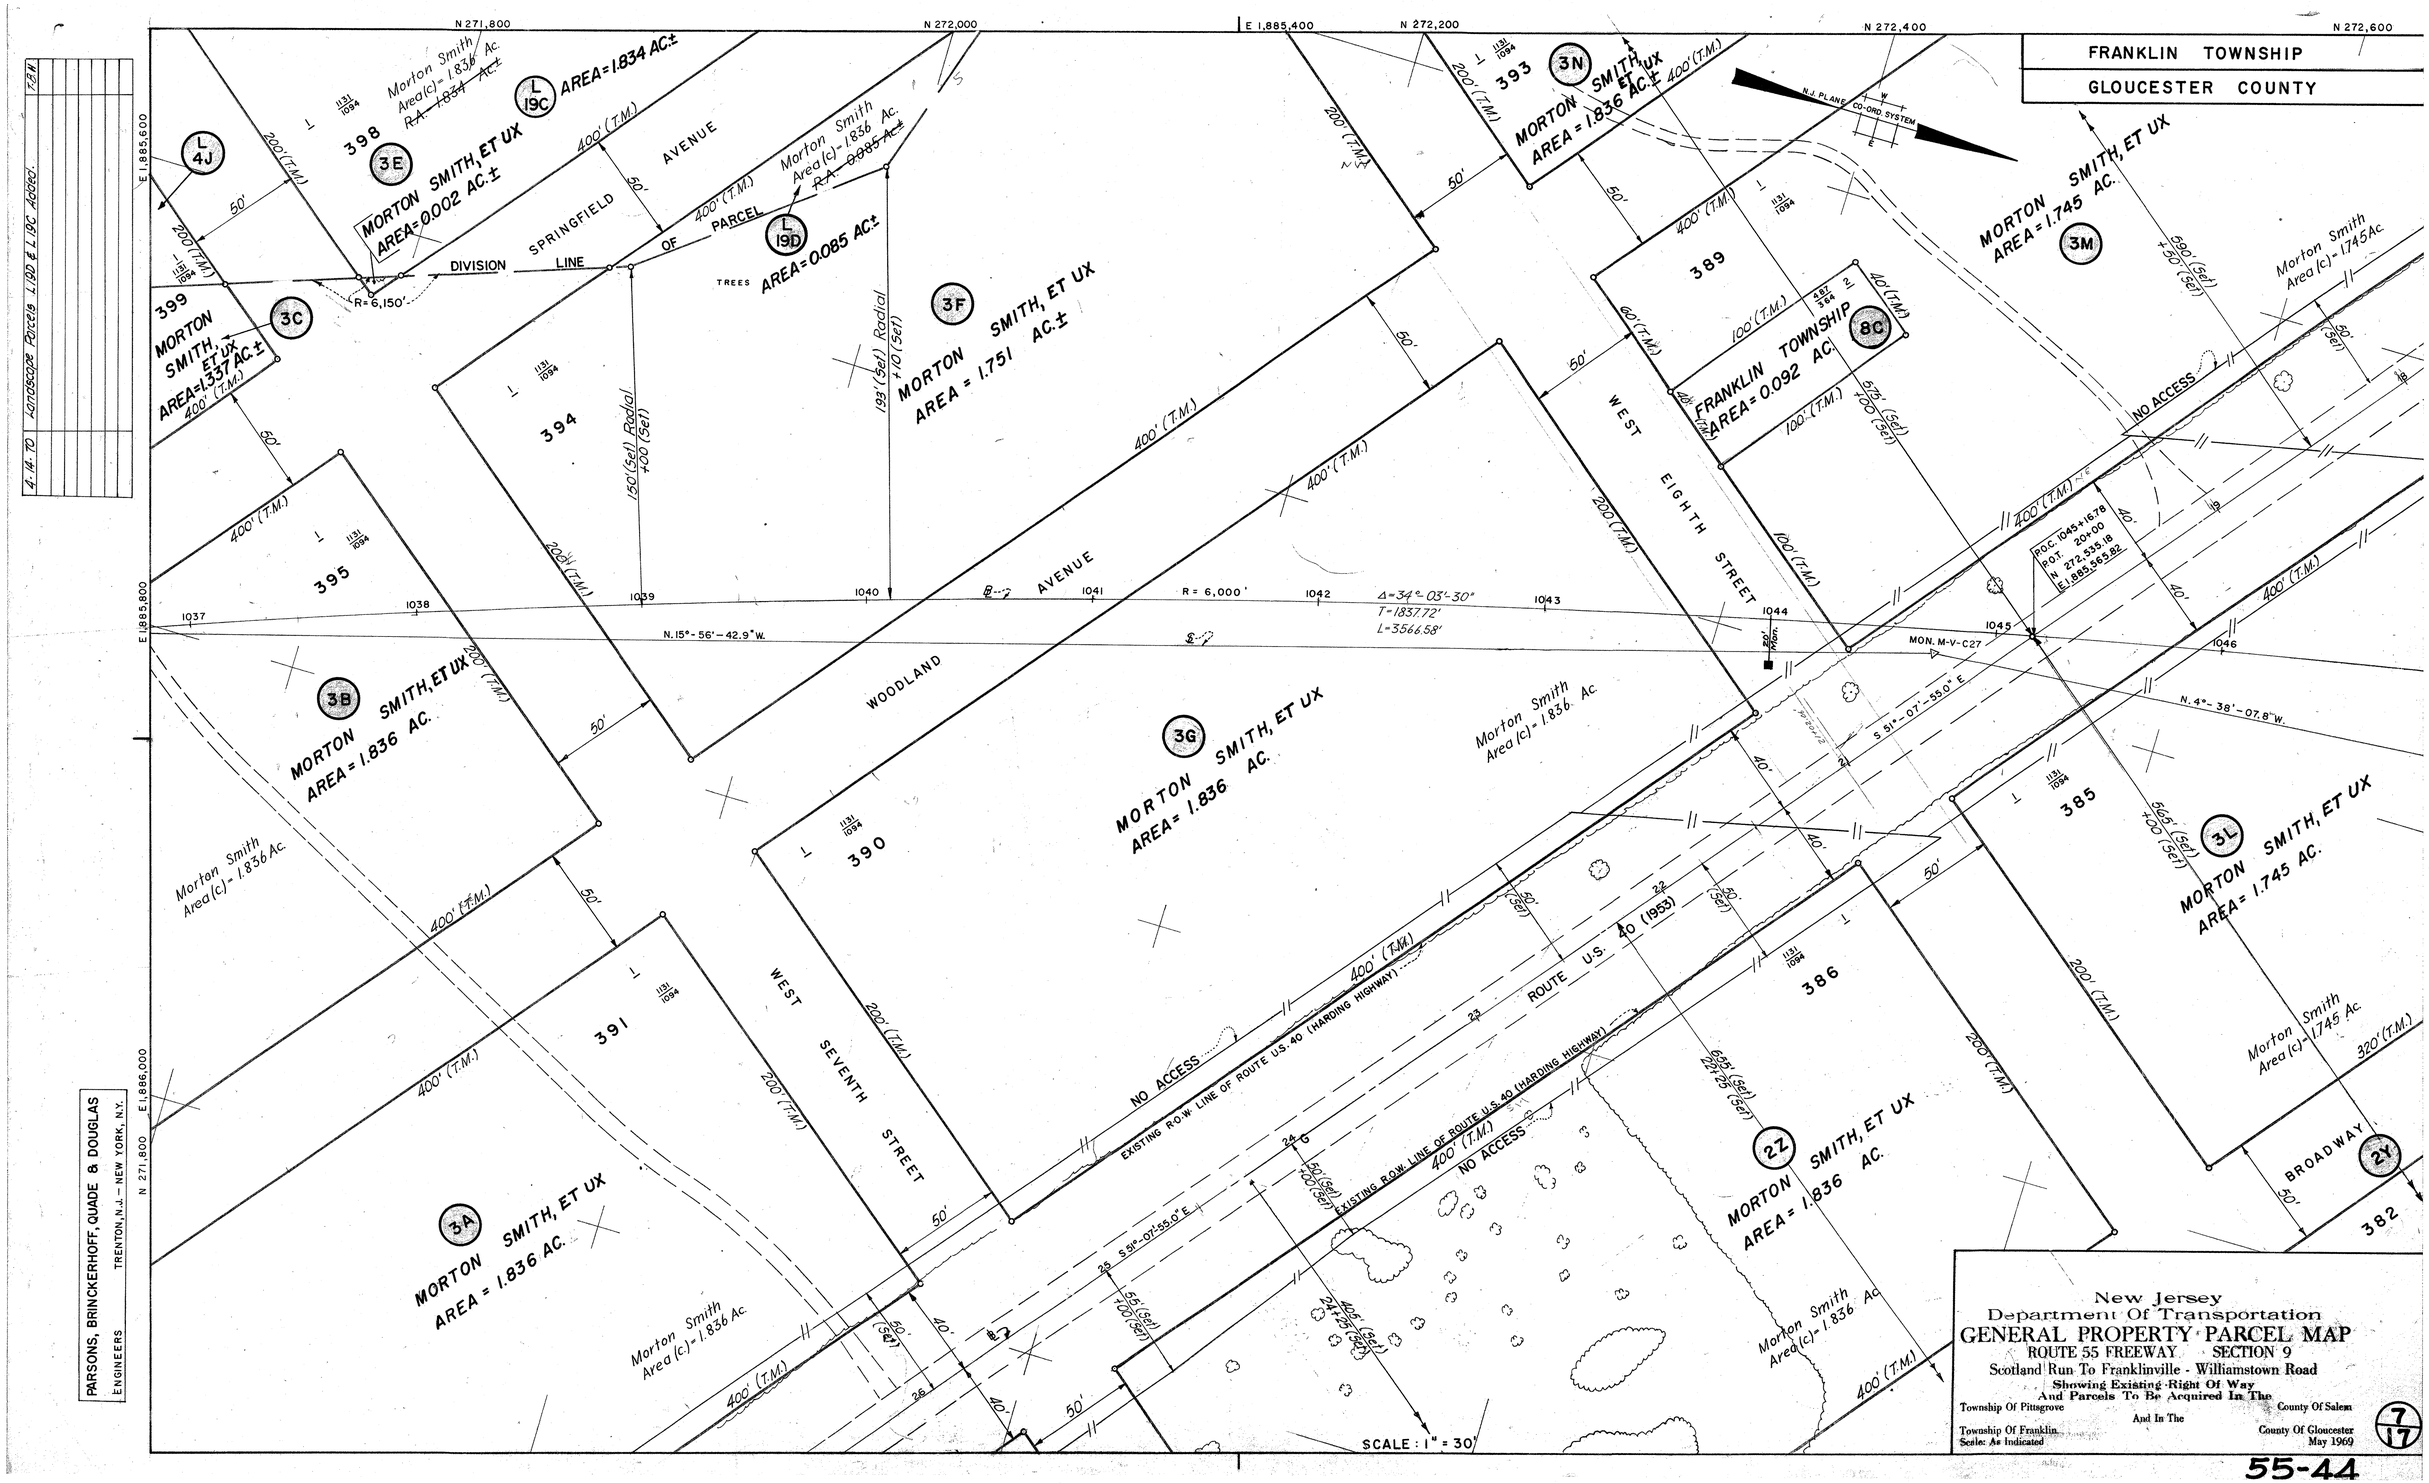
FRANKLIN TOWNSHIP
GLOUCESTER COUNTY
N.J. PLANE CO-ORD. SYSTEM
N 271,800
N 272,000
E 1,885,400
N 272,200
N 272,400
N 272,600
E 1,885,600
E 1,885,800
E 1,886,000
N 271,800
398
MORTON SMITH, ET UX
AREA=0.002 AC.±
3E
L 4J
L 19C
AREA=1.834 AC.±
Morton Smith Area(c)=1.836 Ac.
R.A. 1.834 Ac.±
399
MORTON SMITH, ET UX
AREA=1.337 AC.±
3C
DIVISION LINE OF PARCEL
SPRINGFIELD AVENUE
R=6,150'
L 19D
AREA=0.085 AC.±
Morton Smith Area(c)=1.836 Ac.
R.A. 0.085 Ac.±
TREES
394
3F
MORTON SMITH, ET UX
AREA = 1.751 AC.±
150'(Set) Radial +00 (Set)
193'(Set) Radial +10 (Set)
393
3N
MORTON SMITH, ET UX
AREA = 1.836 AC.±
389
FRANKLIN TOWNSHIP
AREA=0.092 AC.
8C
MORTON SMITH, ET UX
AREA = 1.745 AC.
3M
Morton Smith Area(c)=1.745 Ac.
NO ACCESS
395
3B
MORTON SMITH, ET UX
AREA = 1.836 AC.
Morton Smith Area(c)=1.836 Ac.
WOODLAND AVENUE
R = 6,000'
Δ=34°-03'-30"
T=1837.72'
L=3566.58'
N.15°-56'-42.9"W.
WEST EIGHTH STREET
MON. M-V-C27
N.4°-38'-07.8"W.
S 51°-07'-55.0" E
3G
MORTON SMITH, ET UX
AREA = 1.836 AC.
Morton Smith Area(c)=1.836 Ac.
390
385
3L
MORTON SMITH, ET UX
AREA = 1.745 AC.
Morton Smith Area(c)=1.745 Ac.
391
WEST SEVENTH STREET
ROUTE U.S. 40 (1953)
EXISTING R.O.W. LINE OF ROUTE U.S. 40 (HARDING HIGHWAY)
386
2Z
MORTON SMITH, ET UX
AREA = 1.836 AC.
Morton Smith Area(c)=1.836 Ac.
BROADWAY
2Y
382
3A
MORTON SMITH, ET UX
AREA = 1.836 AC.
Morton Smith Area(c)=1.836 Ac.
S 51°-07'-55.0" E
SCALE: 1" = 30'
New Jersey
Department Of Transportation
GENERAL PROPERTY PARCEL MAP
ROUTE 55 FREEWAY SECTION 9
Scotland Run To Franklinville - Williamstown Road
Showing Existing Right Of Way
And Parcels To Be Acquired In The
Township Of Pittsgrove
County Of Salem
And In The
Township Of Franklin
County Of Gloucester
Scale: As Indicated
May 1969
7/17
55-44
PARSONS, BRINCKERHOFF, QUADE & DOUGLAS
ENGINEERS
TRENTON, N.J. - NEW YORK, N.Y.
4-14-70 Landscape Parcels L19D & L19C Added.
T.B.H.